LEGEND

CONSTRUCTION AREA

TRAFFIC FLOW

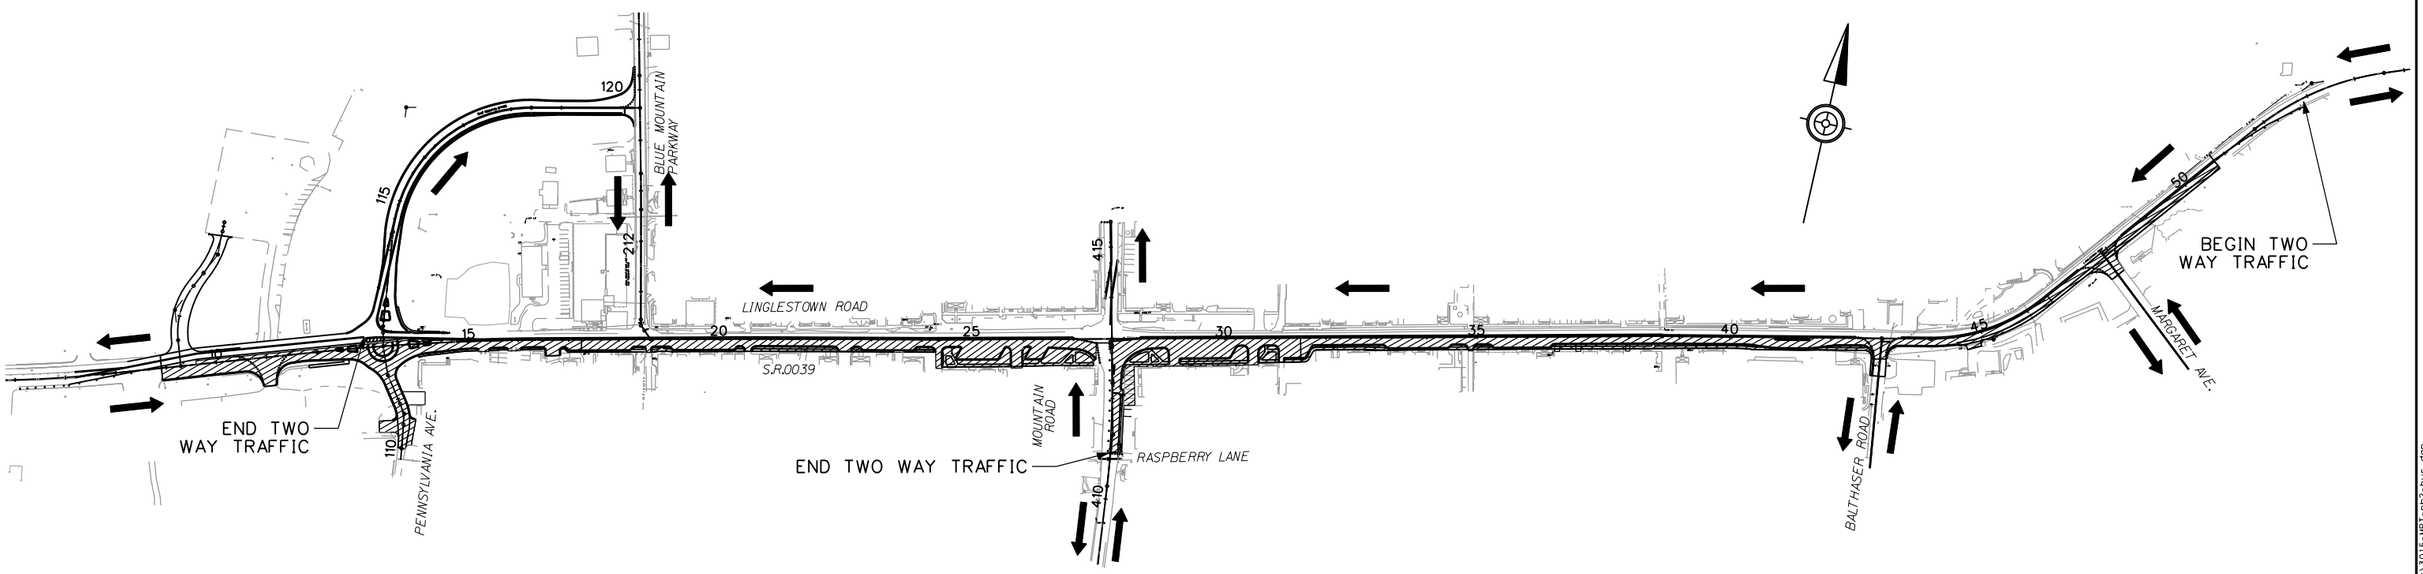

TRAFFIC FLOW DURING STAGE 2 CONSTRUCTION

11:20:11 PM 5/6/2009 \\altheo\general\3015\CADD\Roadway\Control\cd bus\3015-MPT ph2-bus.dgn