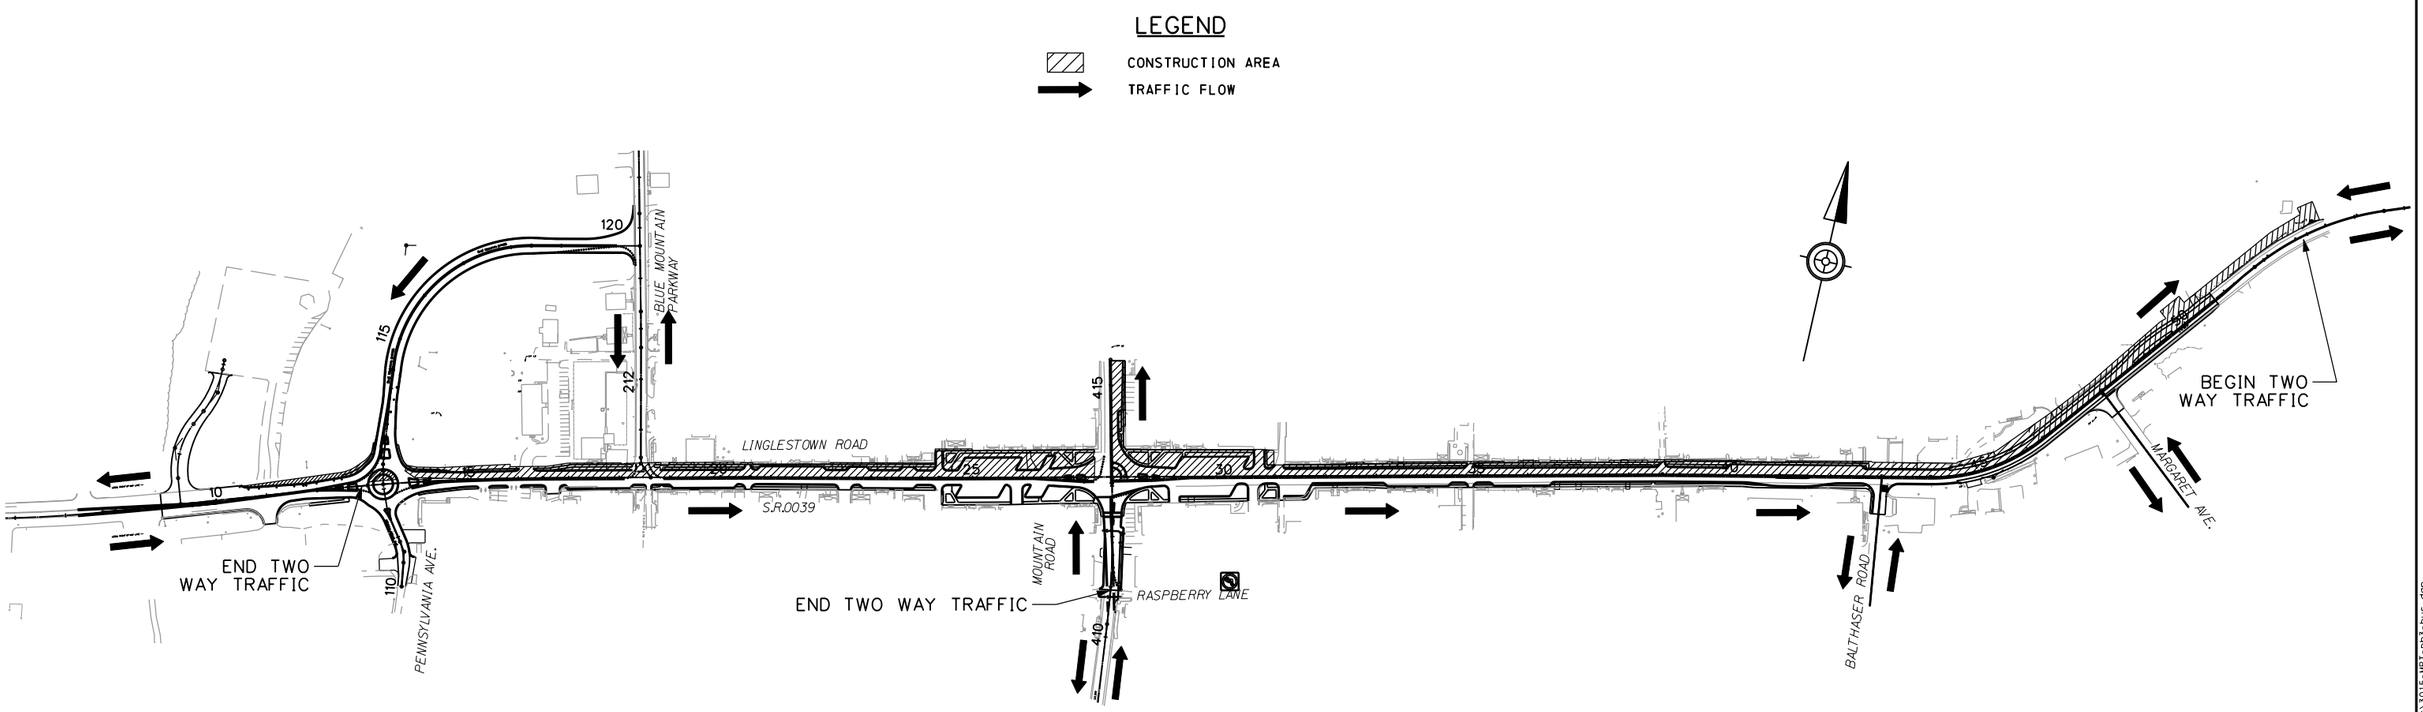

TRAFFIC FLOW DURING STAGE 3 CONSTRUCTION

1:20:25 PM 5/6/2009 \\althea\general\3015\CADD\Roadway\TControl\cd bus\3015-MPT-ph3-bus.dgn